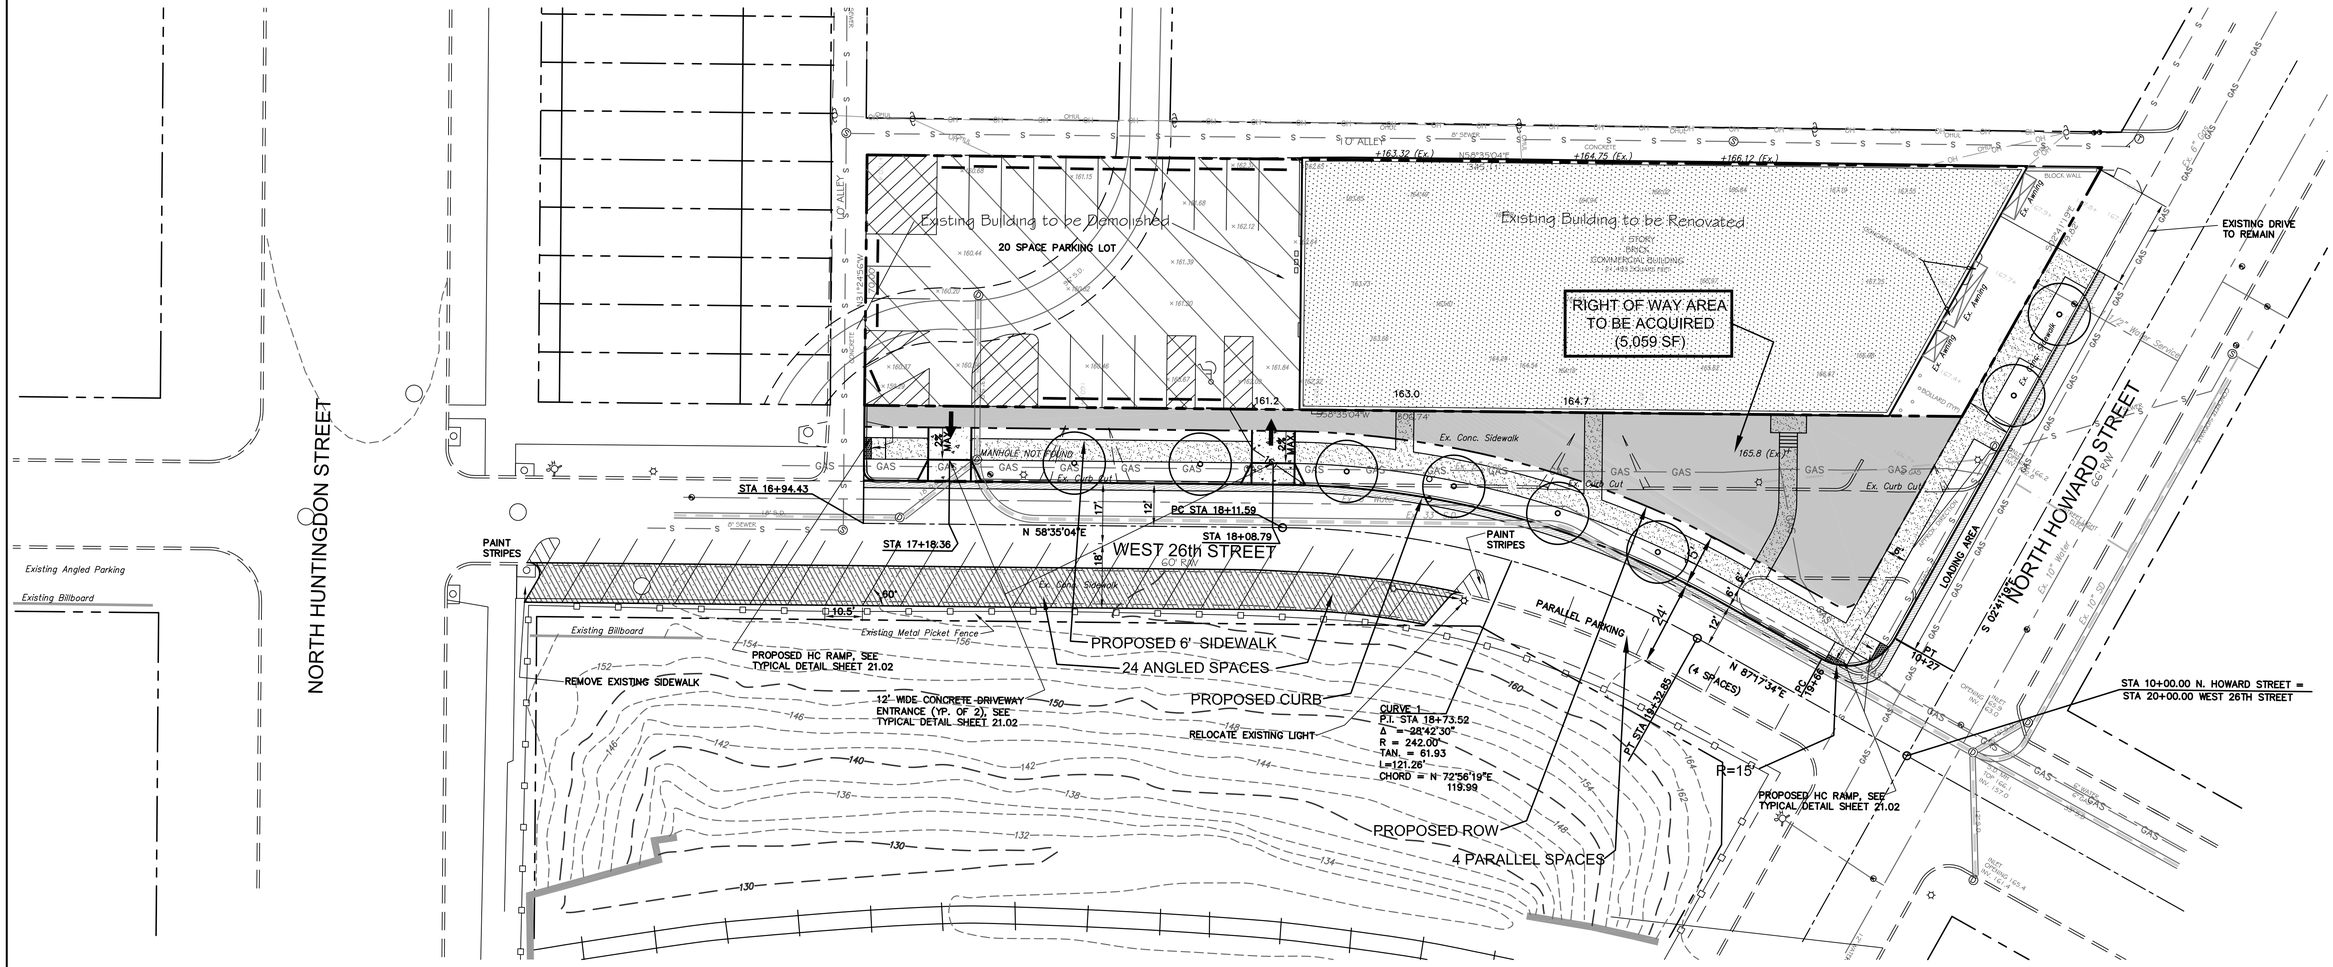

GRAPHIC SCALE

20 0 10 20 40 80

(IN FEET)
1 inch = 20 ft.

GOWER THOMPSON INC.
CIVIL ENGINEERING – SITE PLANNING

P.O. BOX 19059
Towson, Maryland 21284
Phone 410-532-0101
Fax 410-532-0104
Email GOWERTHOMP@AOL.COM

ROW PLAN SHOWING ANGLED PARKING

TIRE SHOP

2600 N. HOWARD ST., BALTIMORE, MD

MAY 13, 2013